INSPECTION REPORT

Name of Work	:	Improvements to Roads & Drains at Defence Colony 1st B Cross road & Other Cross roads near Brahmanara Sanga, in Bagalagunte, Ward No-14.
B.R. No.	:	260/15-16, Dated: 24-09-2015
Estimate Cost	:	15.00 Lakhs
Bill Amount	:	1294653.00
Name of the Agency	:	KRIDL

Date of Inspection: 23-11-2016.

Observation and Conclusion :

The above said work "Improvements to Roads & Drains at Defence Colony 1st B Cross Road & other Cross roads near Brahmanara Sangha, in Bagalagunte, Ward no-14" was shown to me by the Concerned ward Engineer.

The work is inspected by me along with the Concerned ward Engineer.

The work done is Satisfactory

MANJUNATH. K
DQM BE (CIVIL)
EXECUTIVE ENGINEER (RTD)
PUBLIC WORKS DEPARTMENT

Name of Work : Improvements to Roads & Drains at Defence Colony 1st B Cross road & Other Cross roads near Brahmanara Sanga, in Bagalagunte, Ward No-14.

MANJUNATH. K
DQM BE (CIVIL)
EXECUTIVE ENGINEER (RTD)
PUBLIC WORKS DEPARTMENT

ಸಹಾಯಕ ಕಾರ್ಯಪಾಲಕ ಅಭಿಯಂತರರು
ಟಿ.ದಾಸರಹಳ್ಳಿ ಉಪ-ವಿಭಾಗ
ಬೆಂಗಳೂರು

Name of Work : Improvements to Roads & Drains at Defence Colony 1st B Cross road & Other Cross roads near Brahmanara Sanga, in Bagalagunte, Ward No-14.

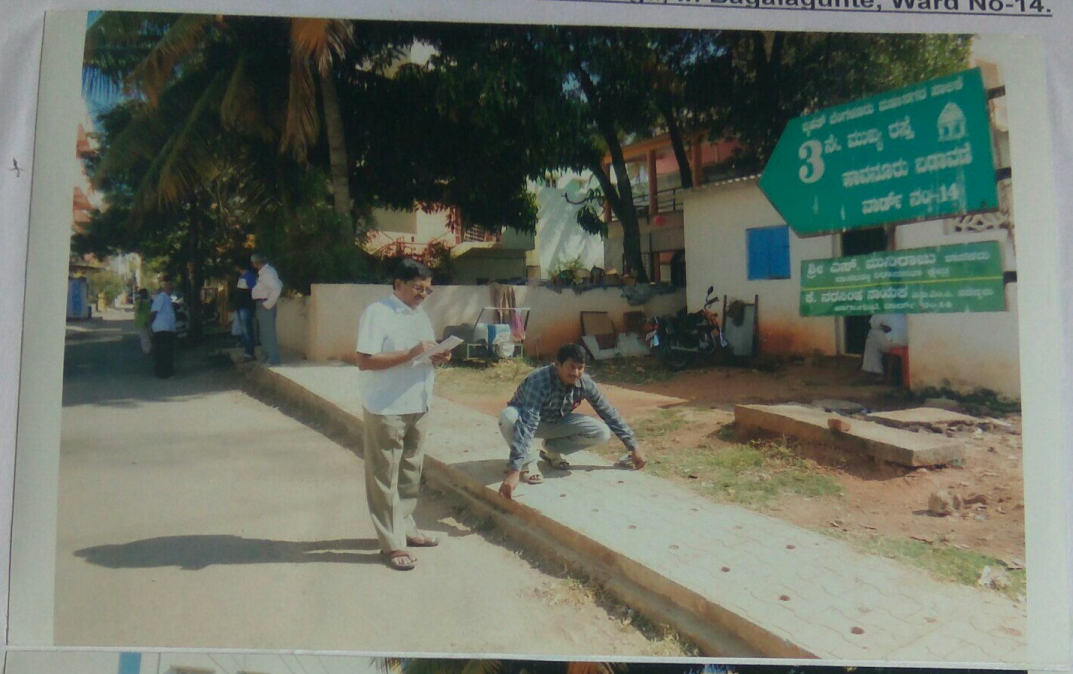

MANJUNATH. K
DQM BE (CIVIL)
EXECUTIVE ENGINEER (RTD)
PUBLIC WORKS DEPARTMENT

ಸಹಾಯಕ ಕಾರ್ಯಪಾಲಕ ಅಭಿಯಂತರರು
ಟಿ.ದಾಸರಹಳ್ಳಿ ಉಪ-ವಿಭಾಗ
ಬಾಗಲಗುಂಟೆ, ಬೆಂಗಳೂರು

SKETCH SHOWING IMPROVEMENTS TO ROADS AND DRAINS AT DIFENCE COLONY IST B CROSS ROAD & OTHER CROSS ROADS NEAR BRAHMANARA SANGHA IN WARD NO-14 IN DASARAHALLI SUB DIVISION.

N

NOT TO SCALE

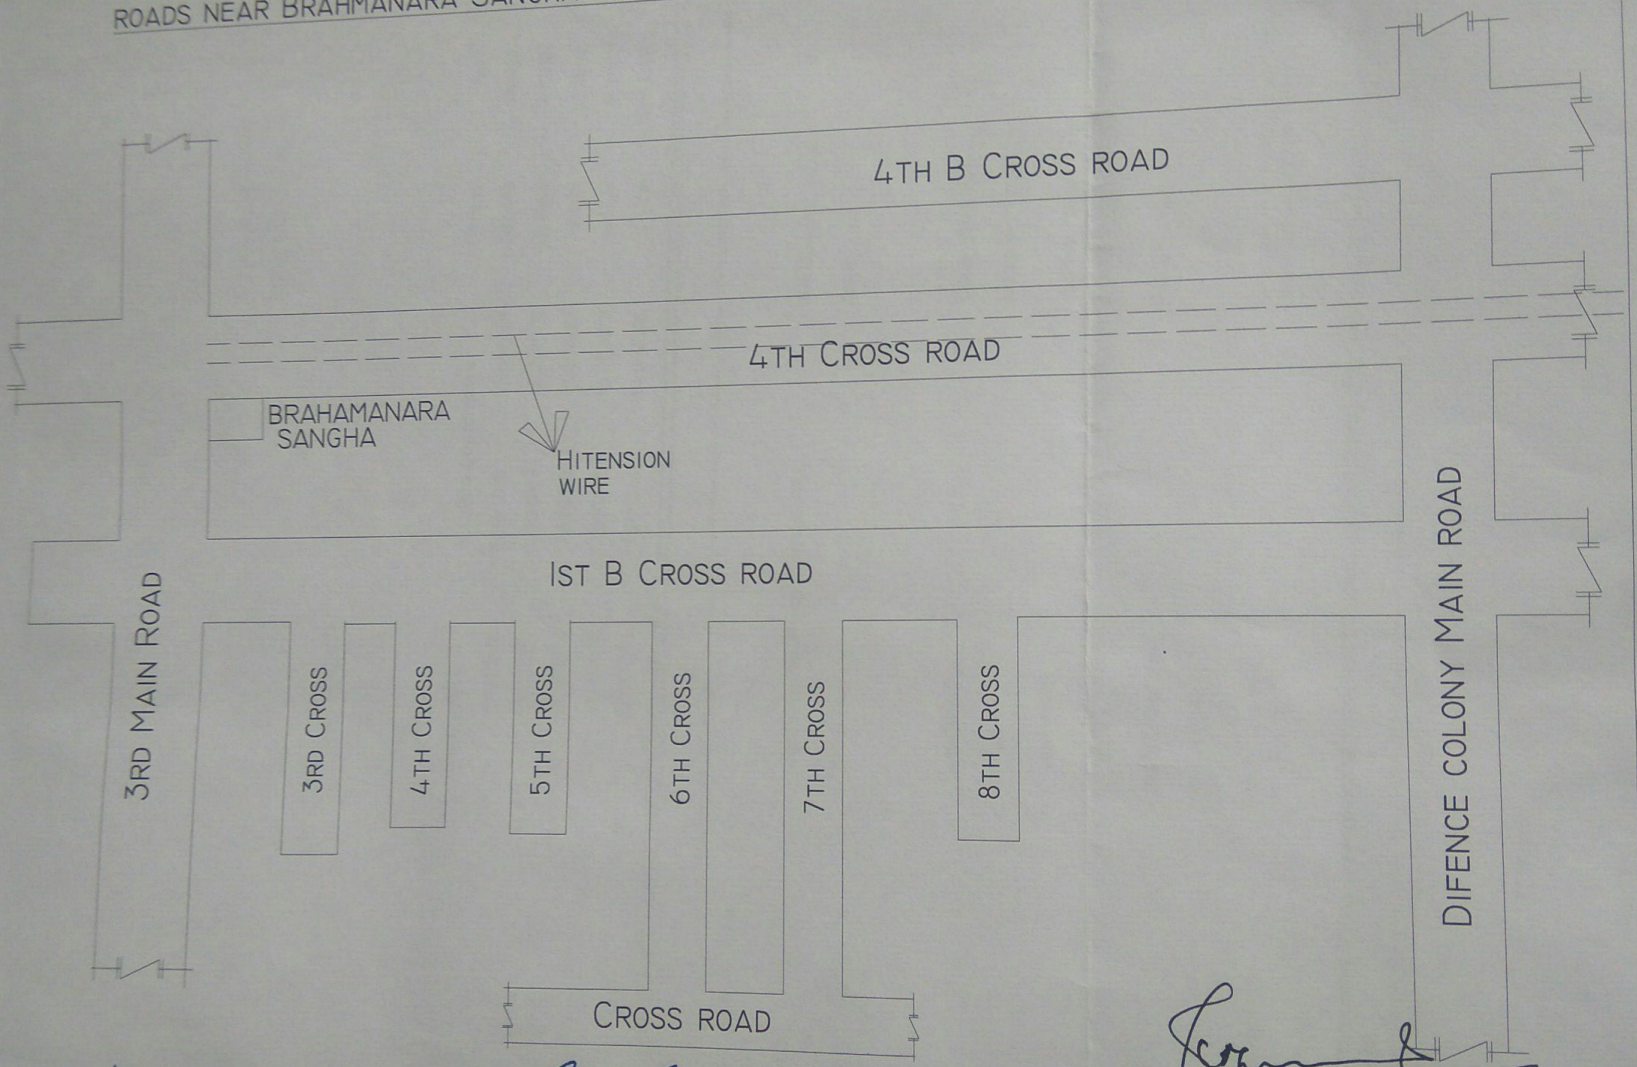

MANJUNATH. K
DQM BE (CIVIL)
EXECUTIVE ENGINEER (RTD)
PUBLIC WORKS DEPARTMENT